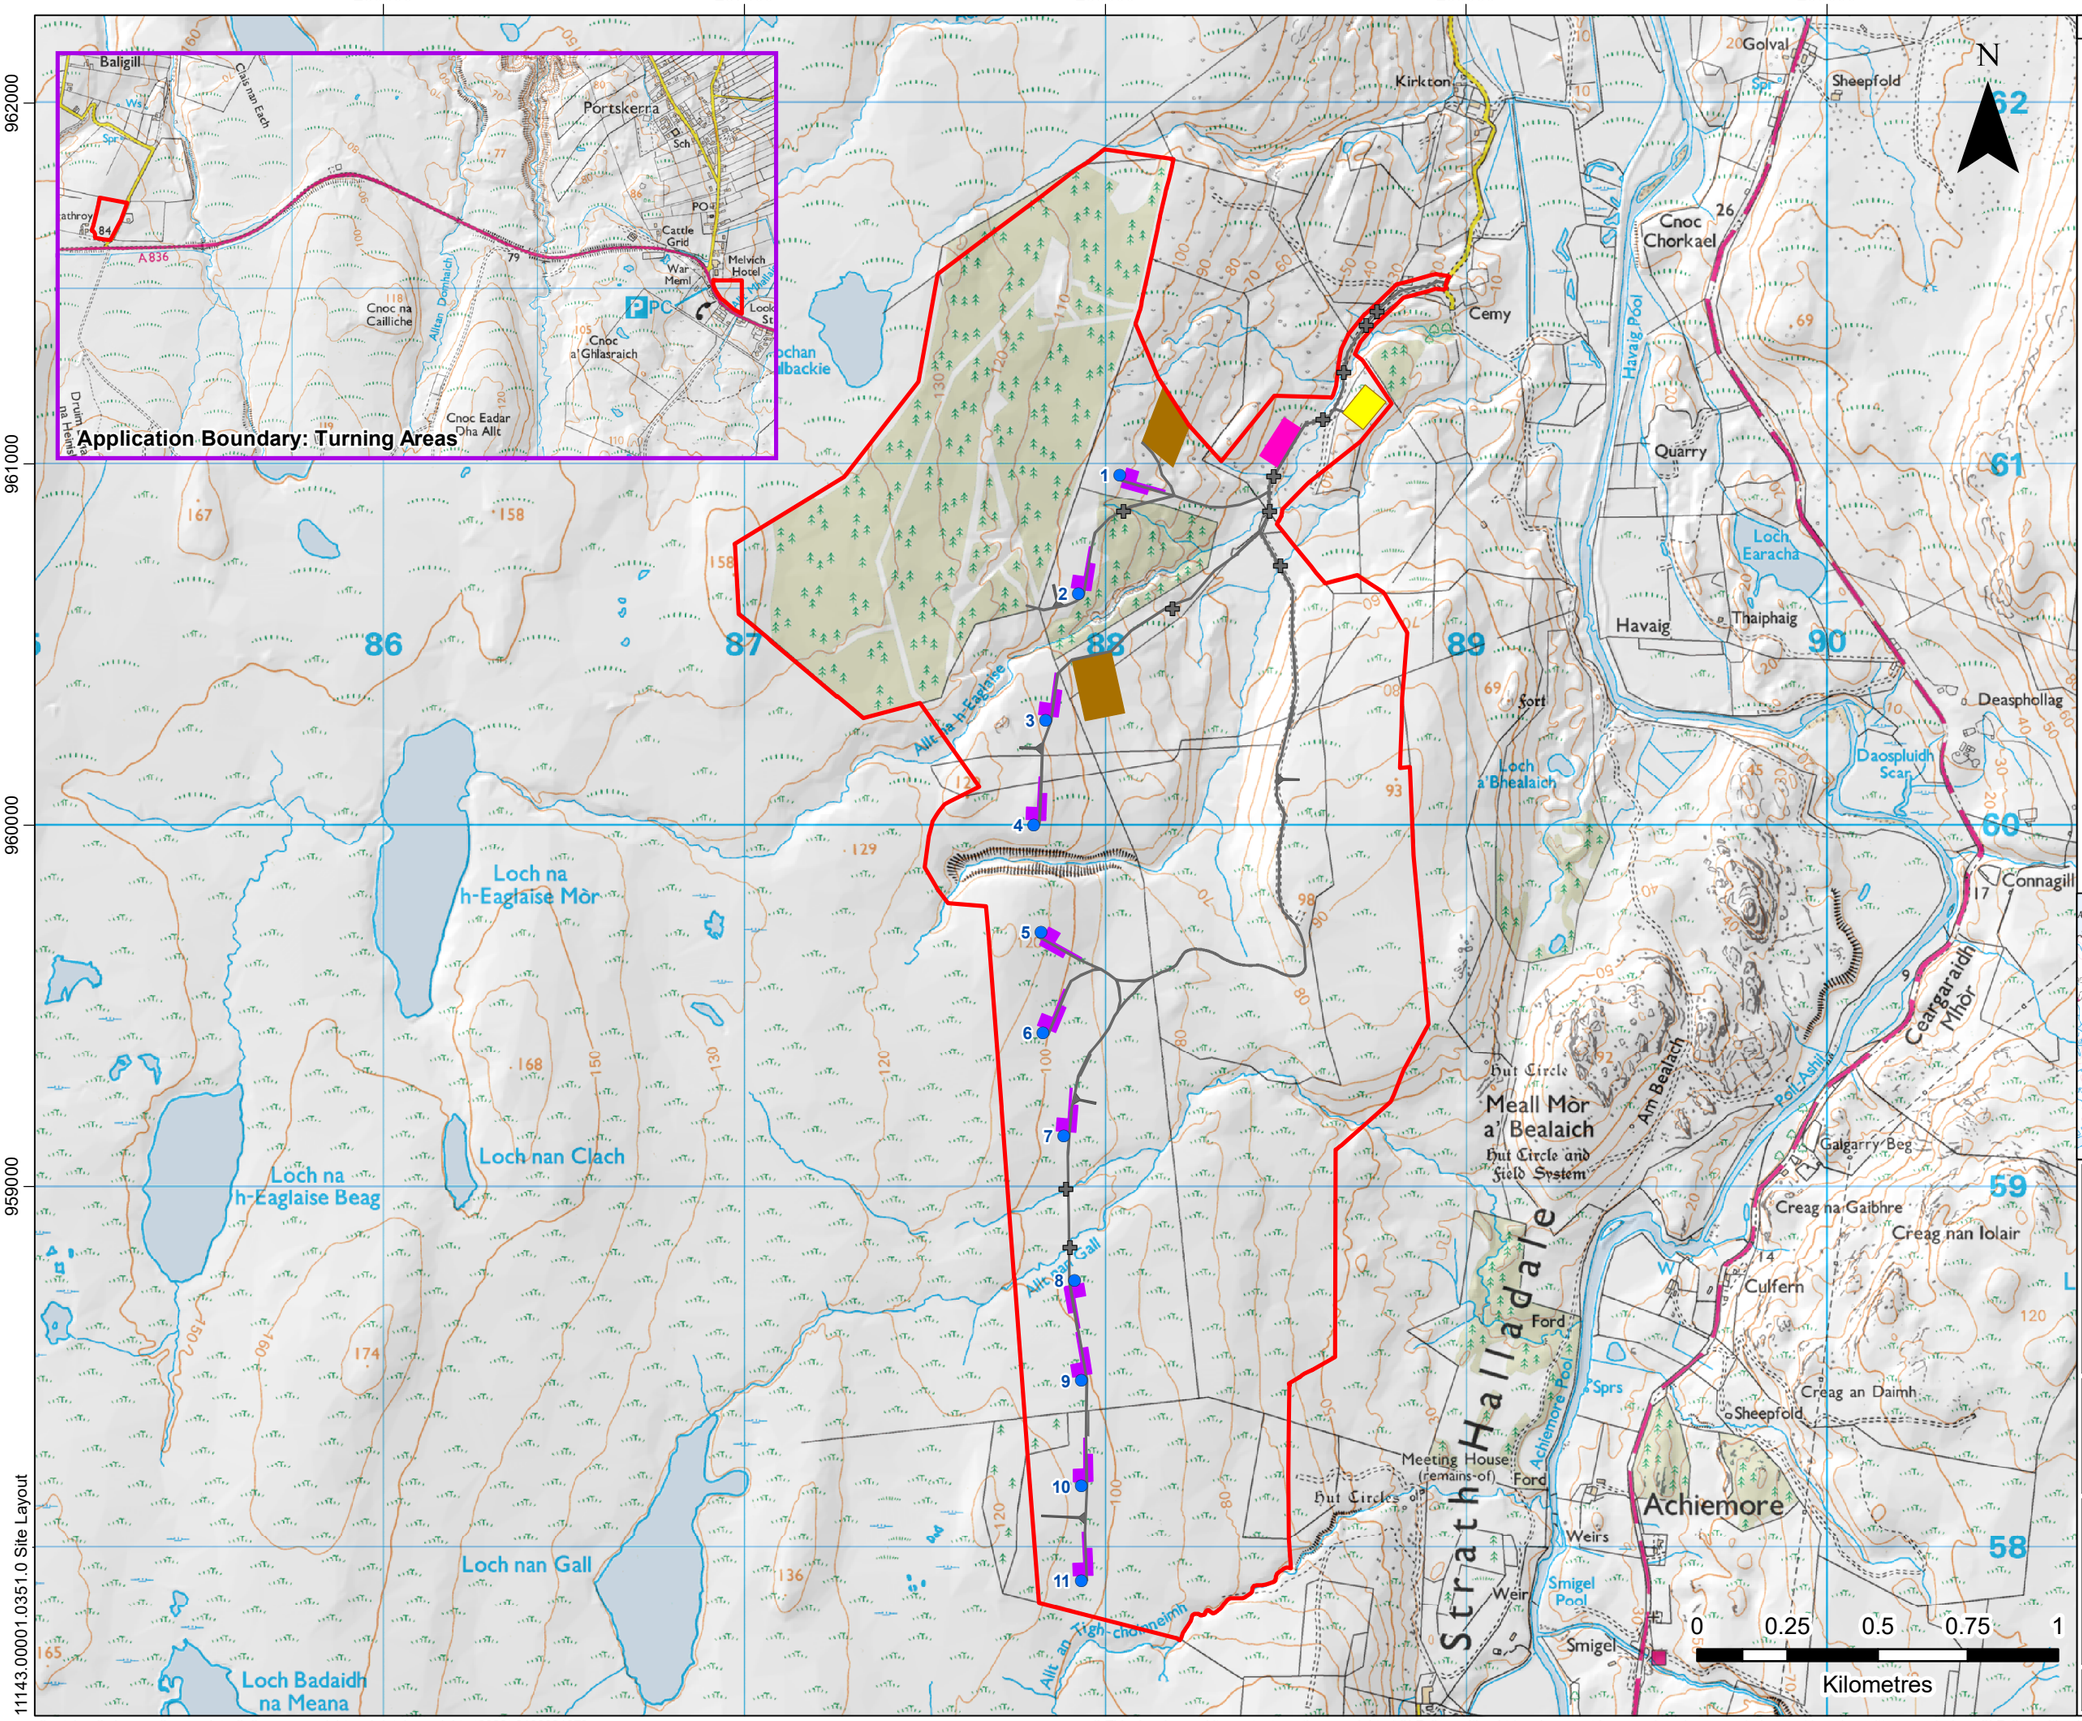

KIRKTON WIND FARM LTD

SLR

4/5 LOCHSIDE VIEW
EDINBURGH PARK
EDINBURGH
EH12 9DH

T: +44 (0)131 335 6830
www.slrconsulting.com

KIRKTON ENERGY PARK

SEI NON TECHNICAL SUMMARY

SITE LAYOUT

FIGURE 3

Scale 1:17,000 @ A3

Date OCTOBER 2023

Contains Ordnance Survey data © Crown copyright and database rights (2023) 0100031673.

© This drawing and its content are the copyright of SLR Consulting Ltd and may not be reproduced or amended except by prior written permission. SLR Consulting Ltd accepts no liability for any amendments made by other persons.