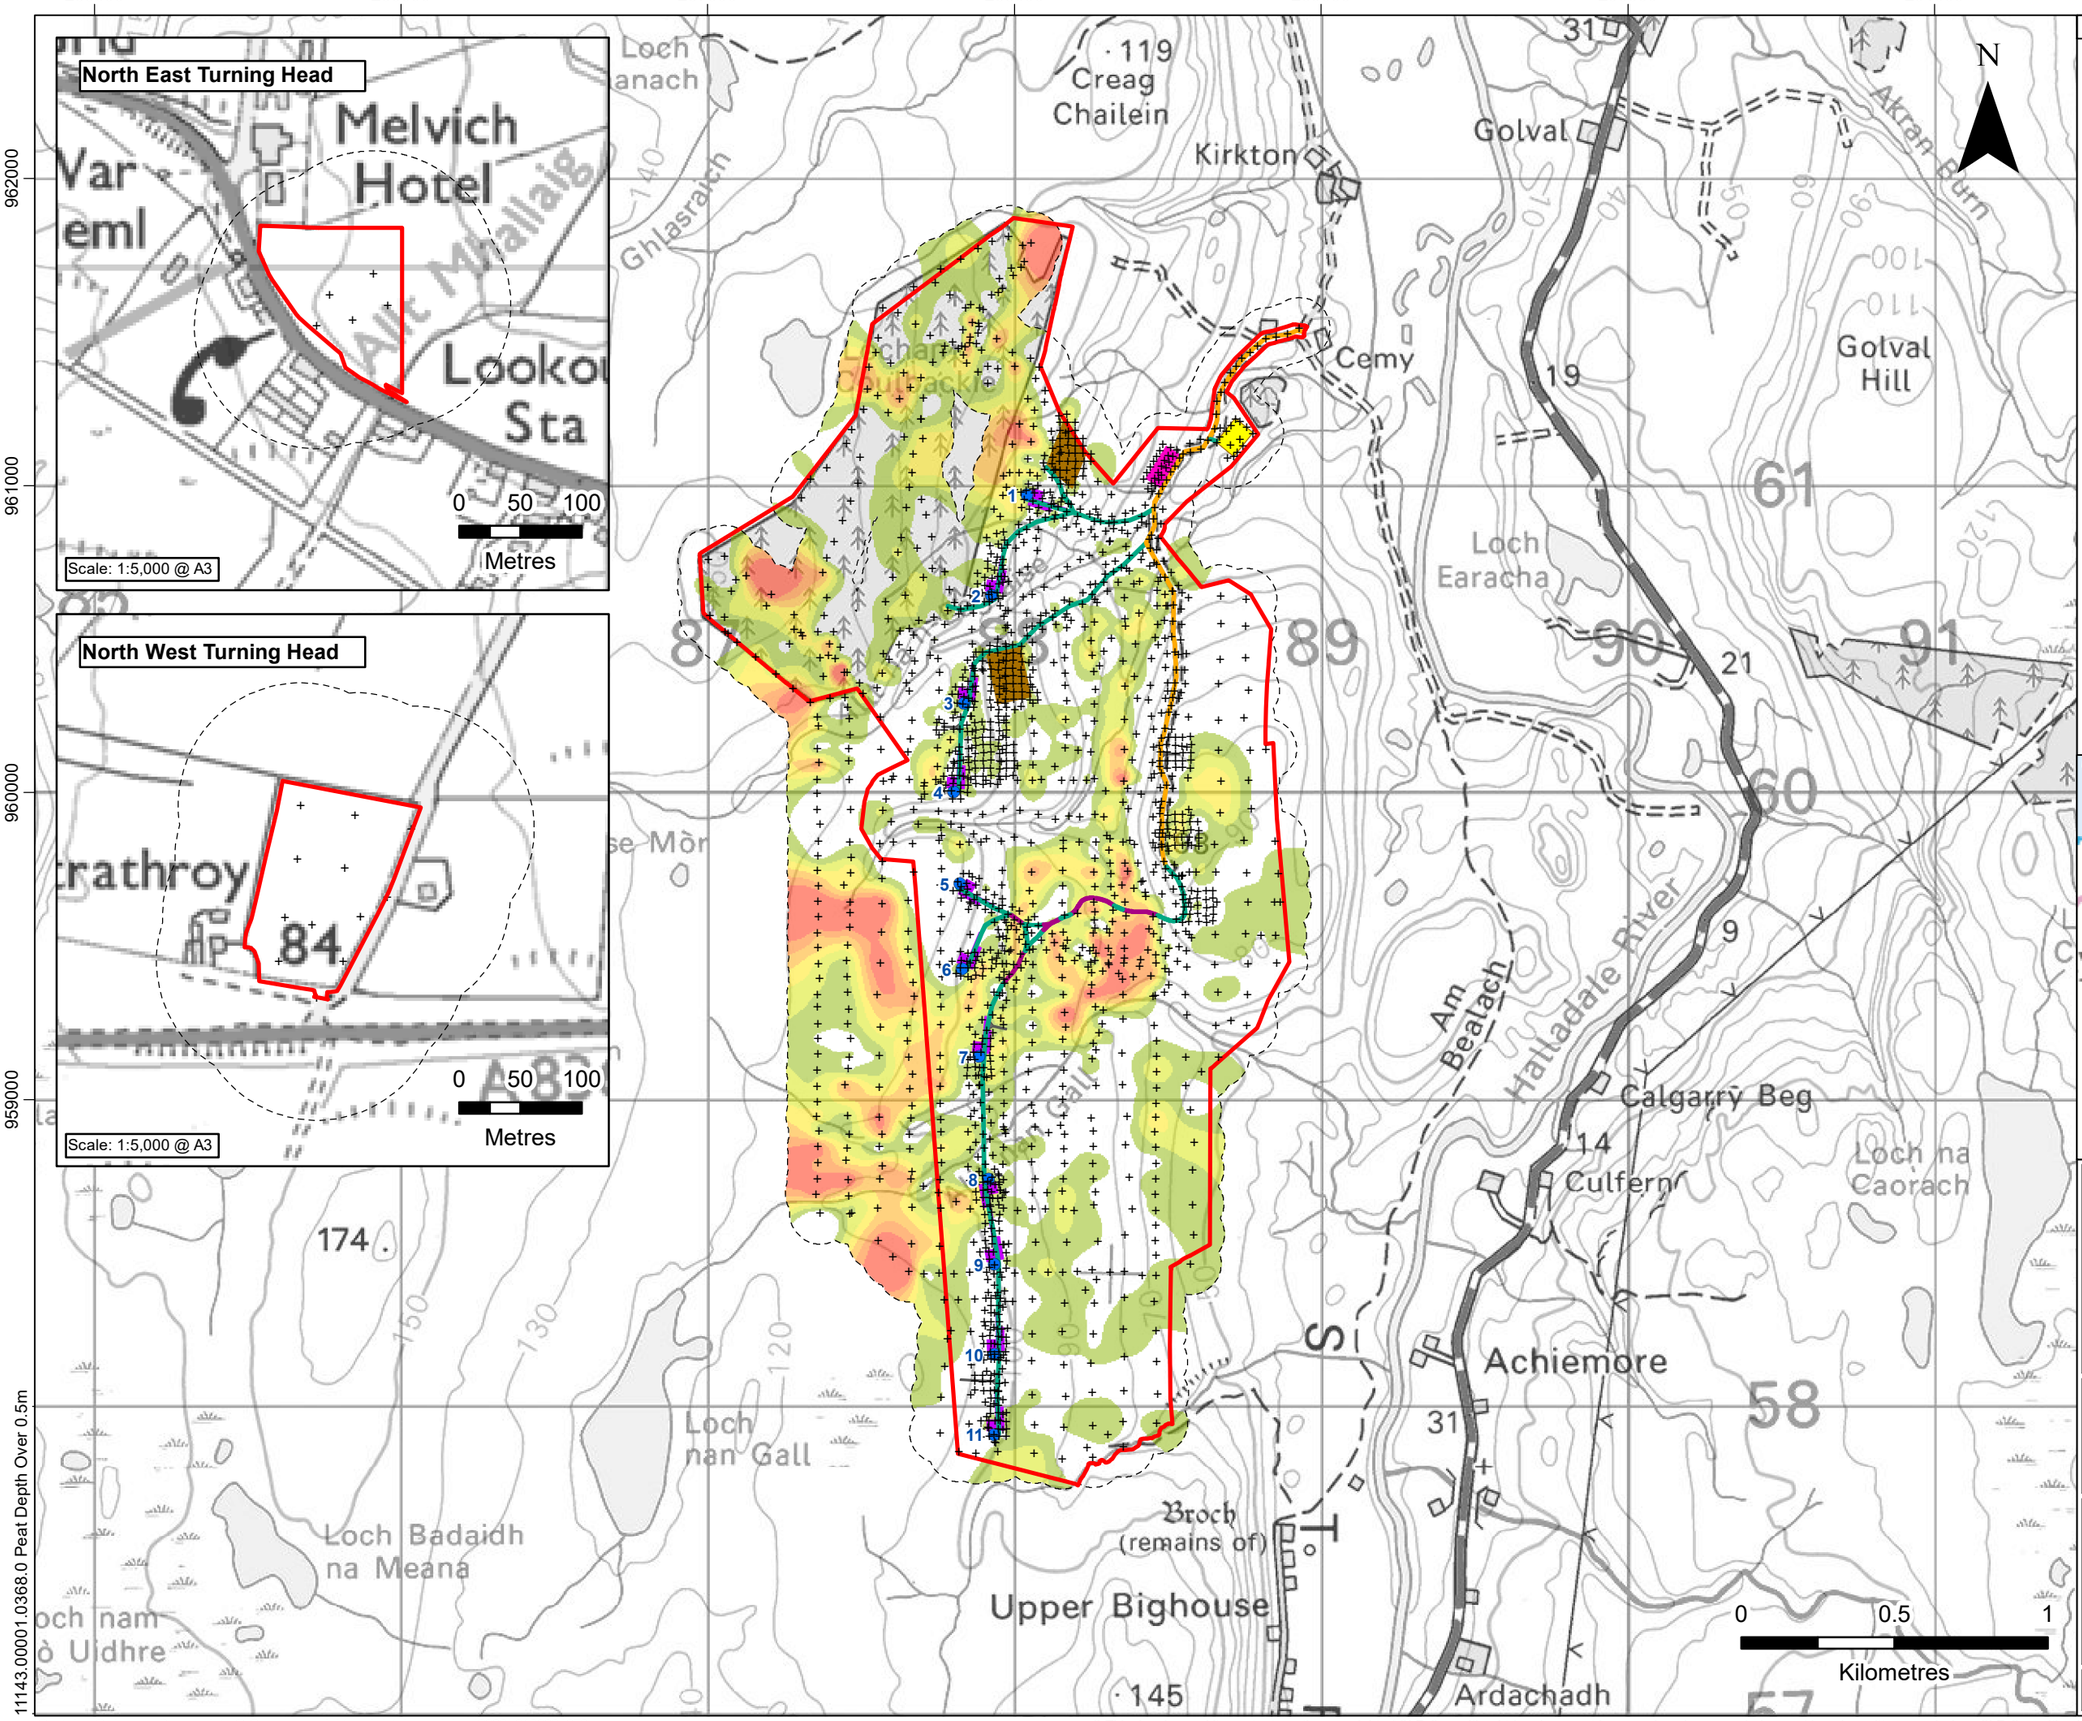

LEGEND

- Application Boundary
- Proposed Turbine
- Proposed New Track
- Proposed New Floated Track
- Proposed Upgraded Track
- Proposed Crane Pad
- Proposed Substation Compound
- Proposed Temporary Construction Compound
- Proposed Borrow Pit
- Peat Probe Location

Peat Depth (m)

0.5 - 1	2 - 2.5
1 - 1.5	2.5 - 3
1.5 - 2	> 3

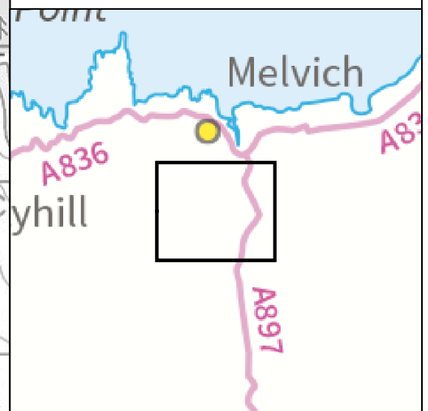

KIRKTON WIND FARM LTD

SLR

4/5 LOCHSIDE VIEW
EDINBURGH PARK
EDINBURGH
EH12 9DH

T: +44 (0)131 335 6830
www.slrconsulting.com

KIRKTON ENERGY PARK - EIA

APPENDIX - PLHRA

PEAT DEPTH > 0.5M

SEI FIGURE 10.1.6

Scale	Date
1:20,000 @ A3	SEPTEMBER 2023