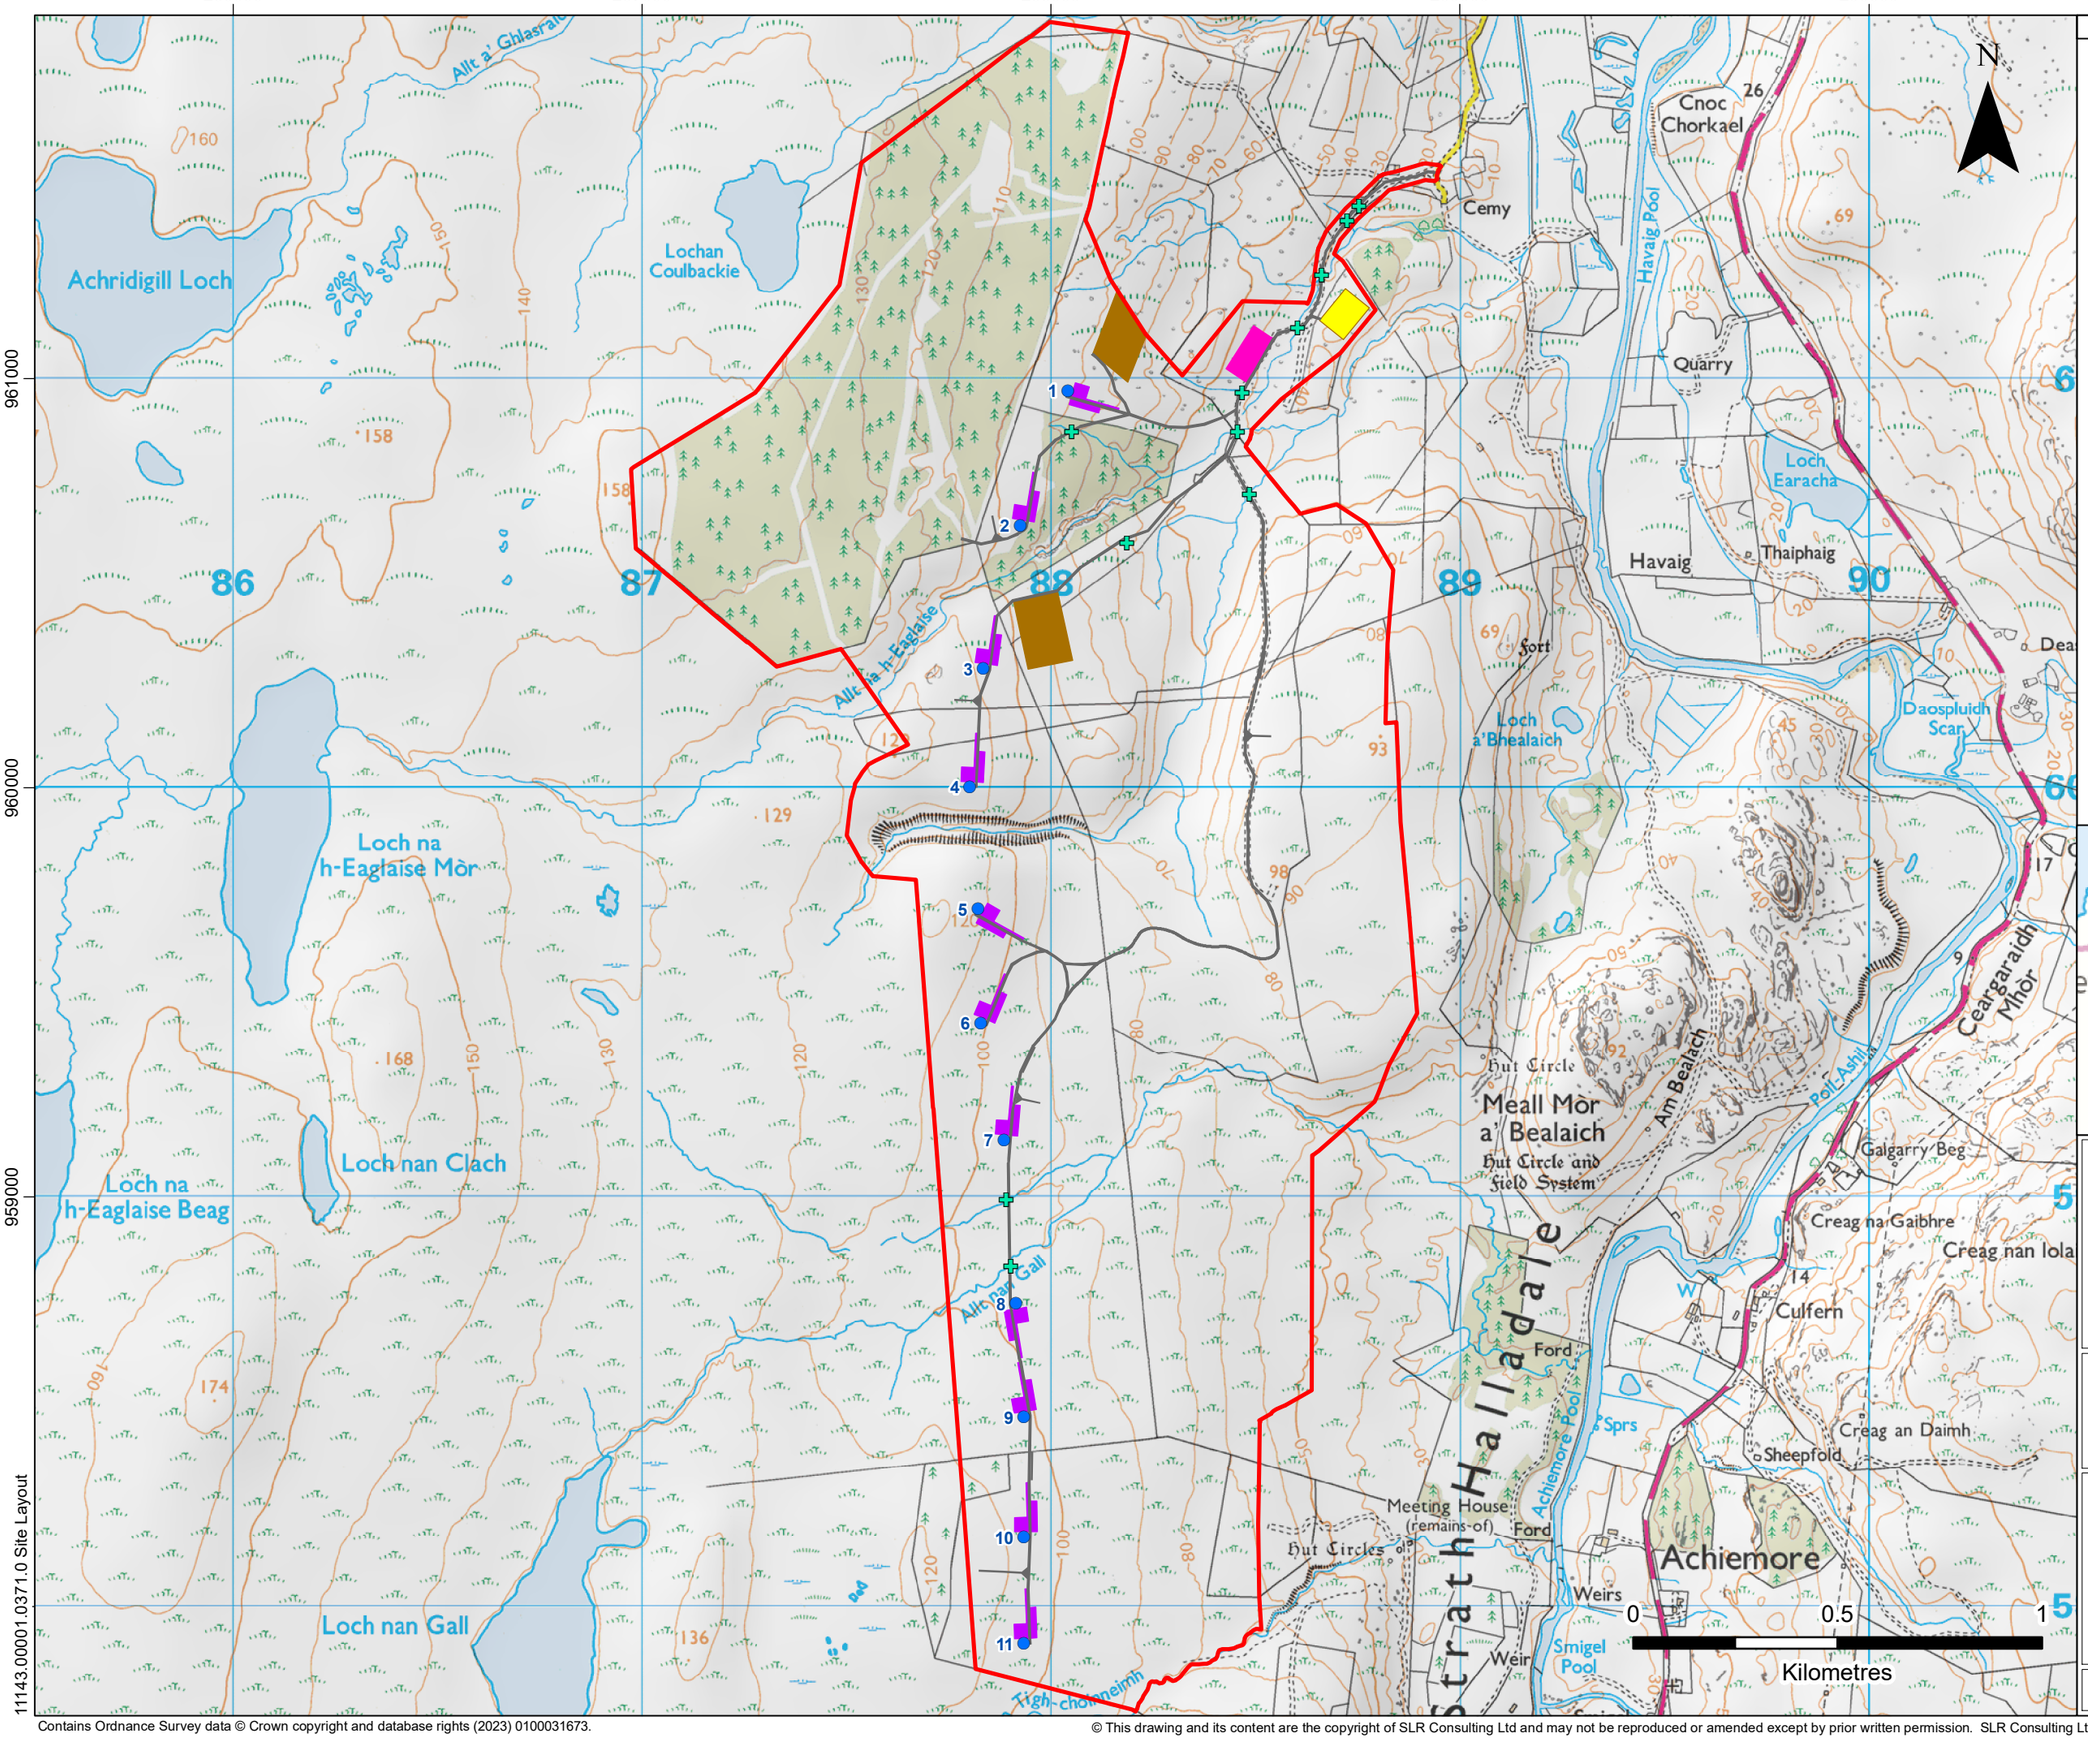

LEGEND

- Application Boundary
- Proposed Turbine
- Proposed Track / Turning Head / Passing Place
- Proposed Crane Pad
- Proposed Substation Compound
- Proposed Temporary Construction Compound
- Proposed Borrow Pit
- Proposed Watercourse Crossing

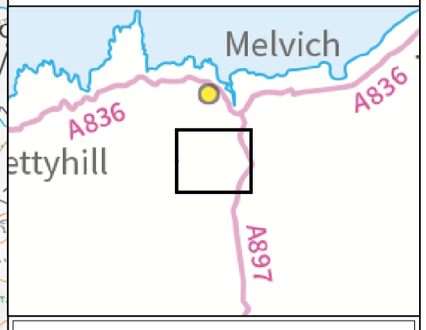

KIRKTON WIND FARM LTD

SLR

4/5 LOCHSIDE VIEW
EDINBURGH PARK
EDINBURGH
EH12 9DH

T: +44 (0)131 335 6830
www.slrconsulting.com

KIRKTON ENERGY PARK - EIA

APPENDIX
PEAT MANAGEMENT PLAN

SITE LAYOUT

SEI FIGURE 10.2.2

Scale 1:15,000 @ A3

Date SEPTEMBER 2022

11143.00001.0371.0 Site Layout

Contains Ordnance Survey data © Crown copyright and database rights (2023) 0100031673.

© This drawing and its content are the copyright of SLR Consulting Ltd and may not be reproduced or amended except by prior written permission. SLR Consulting Ltd accepts no liability for any amendments made by other persons.